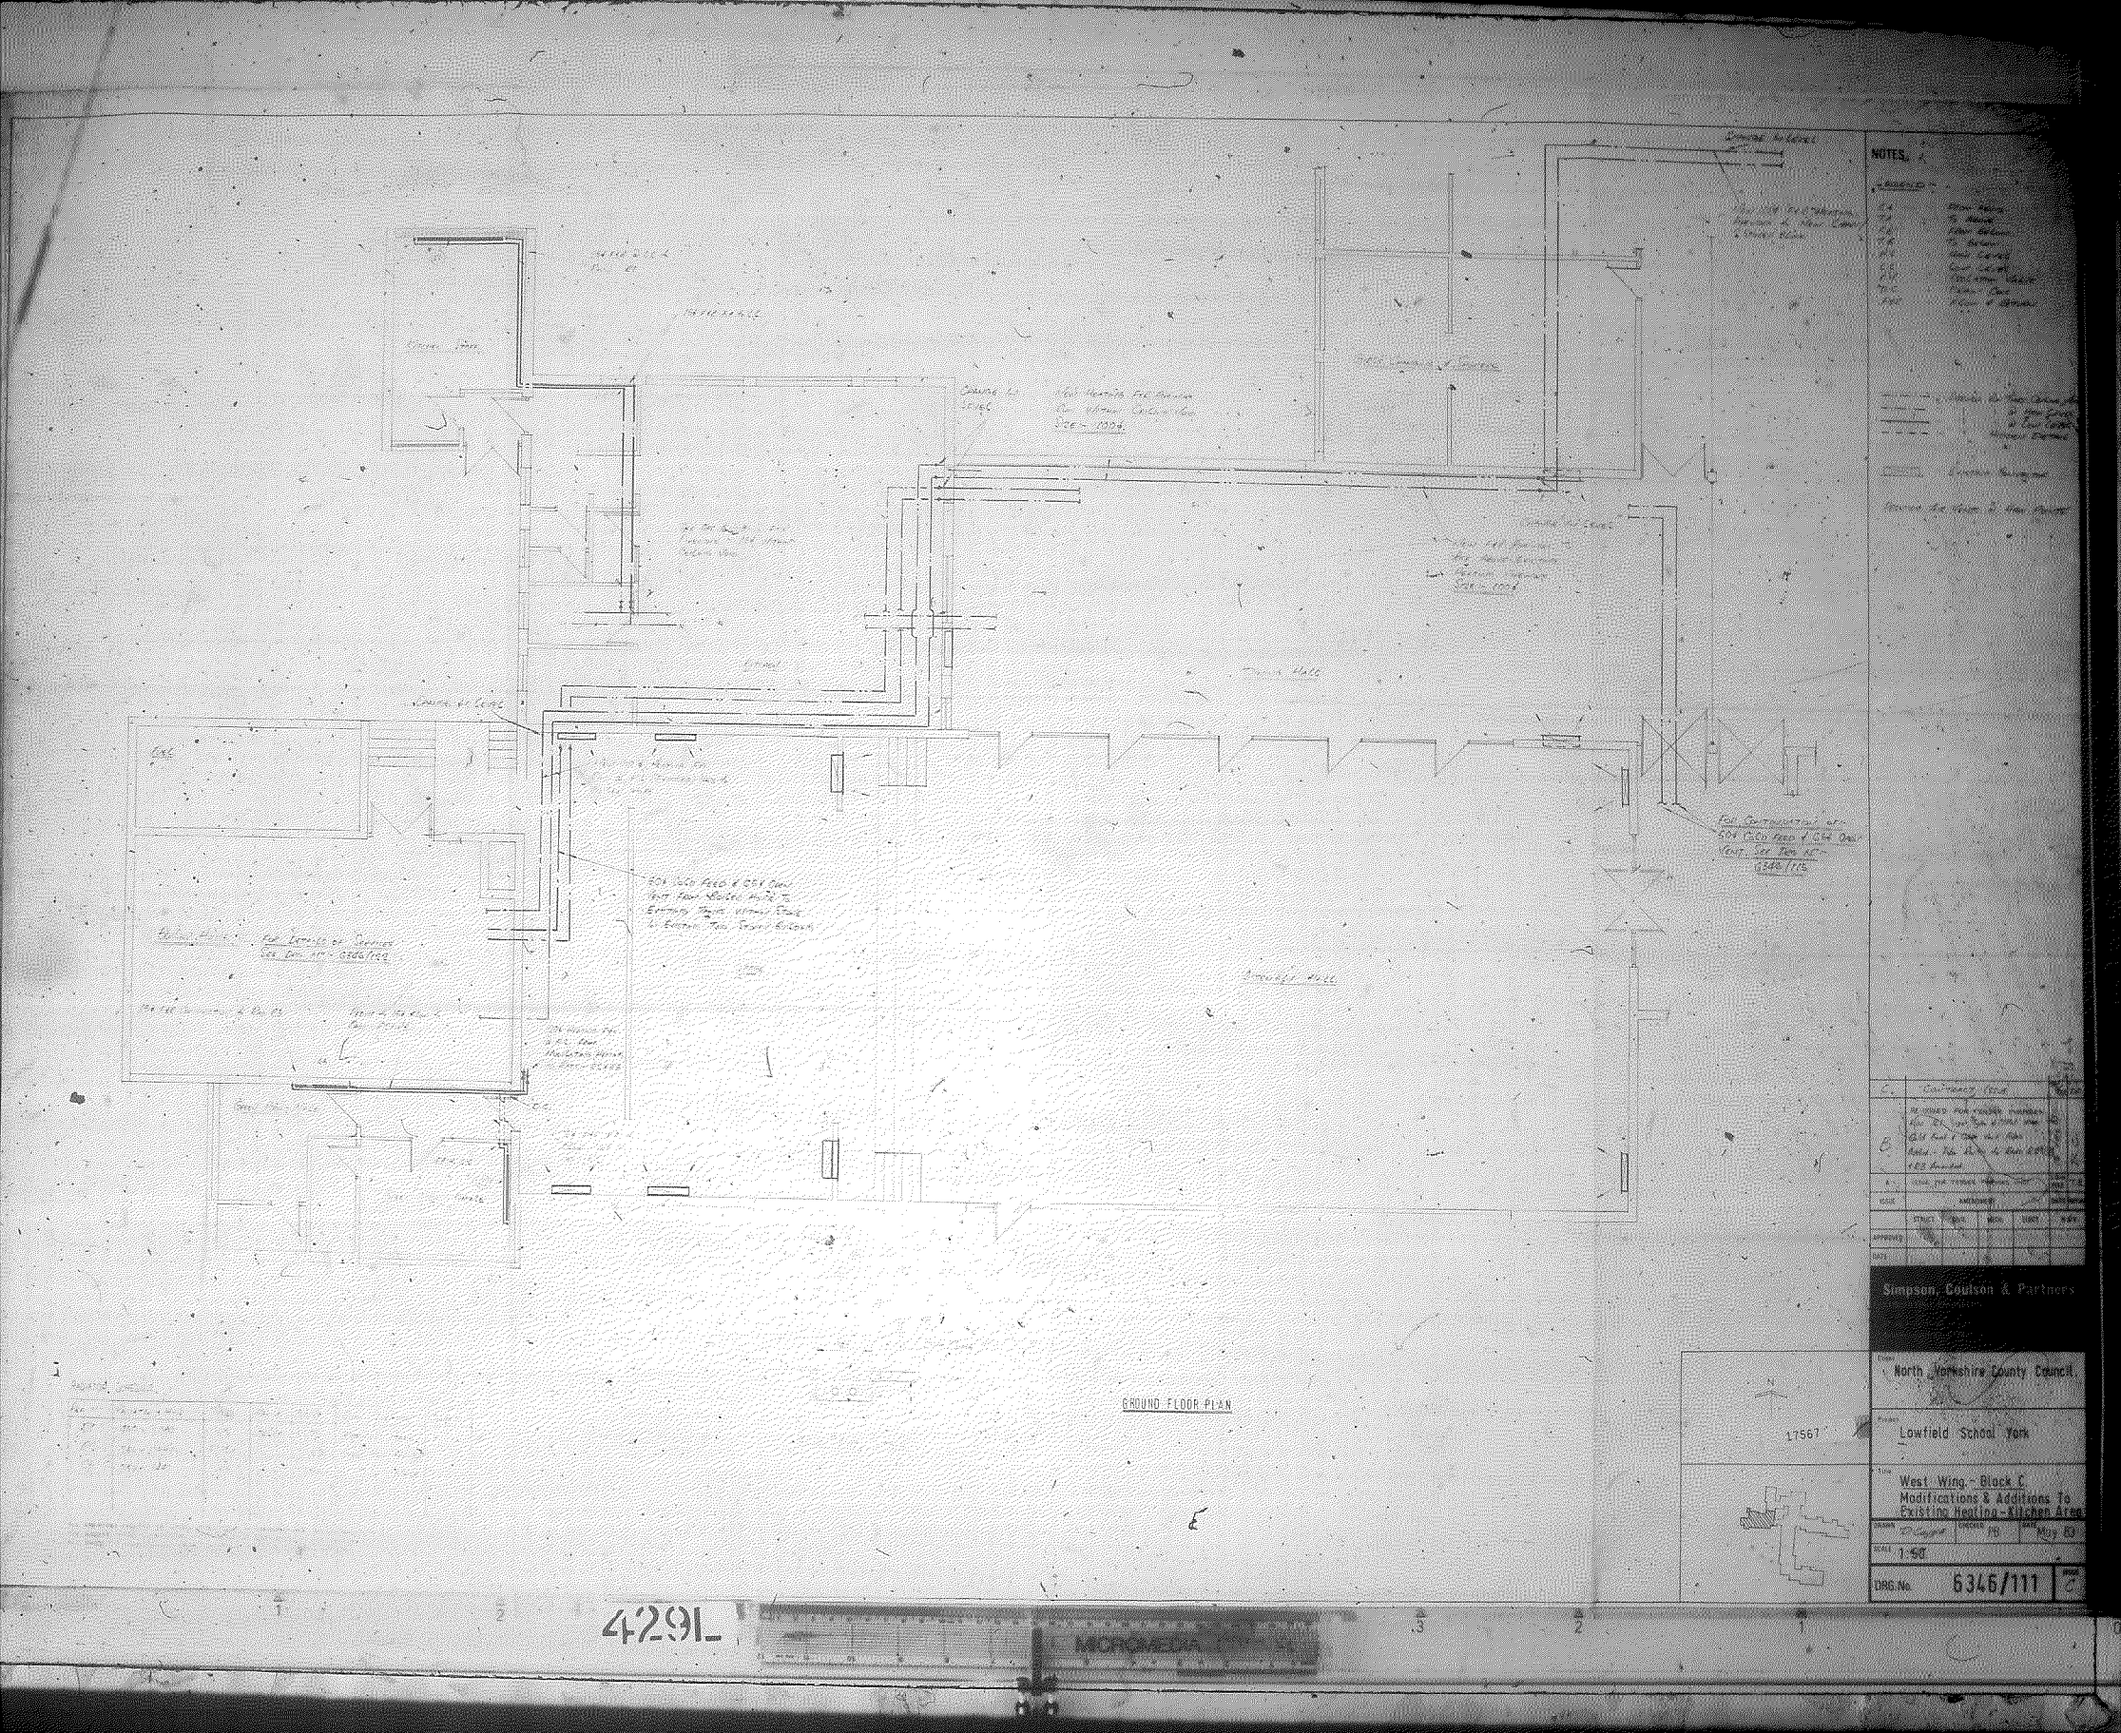
NOTES.
GROUND FLOOR PLAN
Simpson, Coulson & Partners
North Yorkshire County Council
Lowfield School York
West Wing - Block C
Modifications & Additions To
Existing Heating - Kitchen Area
17567
1:50
6346/111
4291