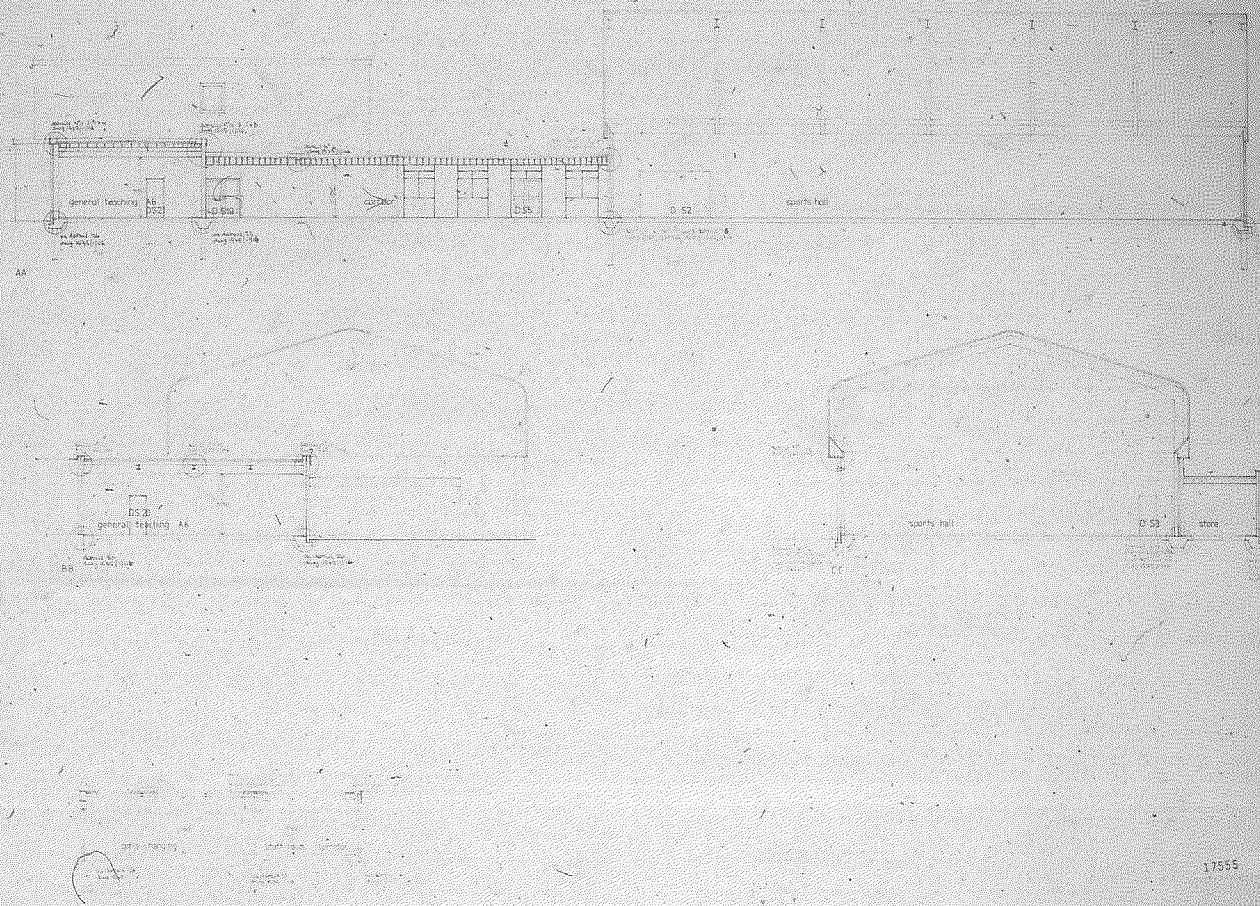

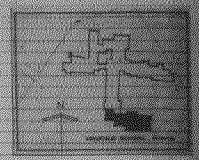

Resigns

PROPOSED EXTENSIONS & ALTERATIONS
AT
LOWFIELD SECONDARY SCHOOL
YORK

IN ASSOCIATION WITH
THE COUNTY ARCHITECT
NORTH YORKSHIRE COUNTY COUNCIL
GENERAL SECTIONS AA BB CC DD
SPORTS HALL EXTENSION

Scale 1:100
Date march 83
Drawn by
Checked by

JOHN BRUNTON
PARTNERSHIP

4291